ALTERNATE 2

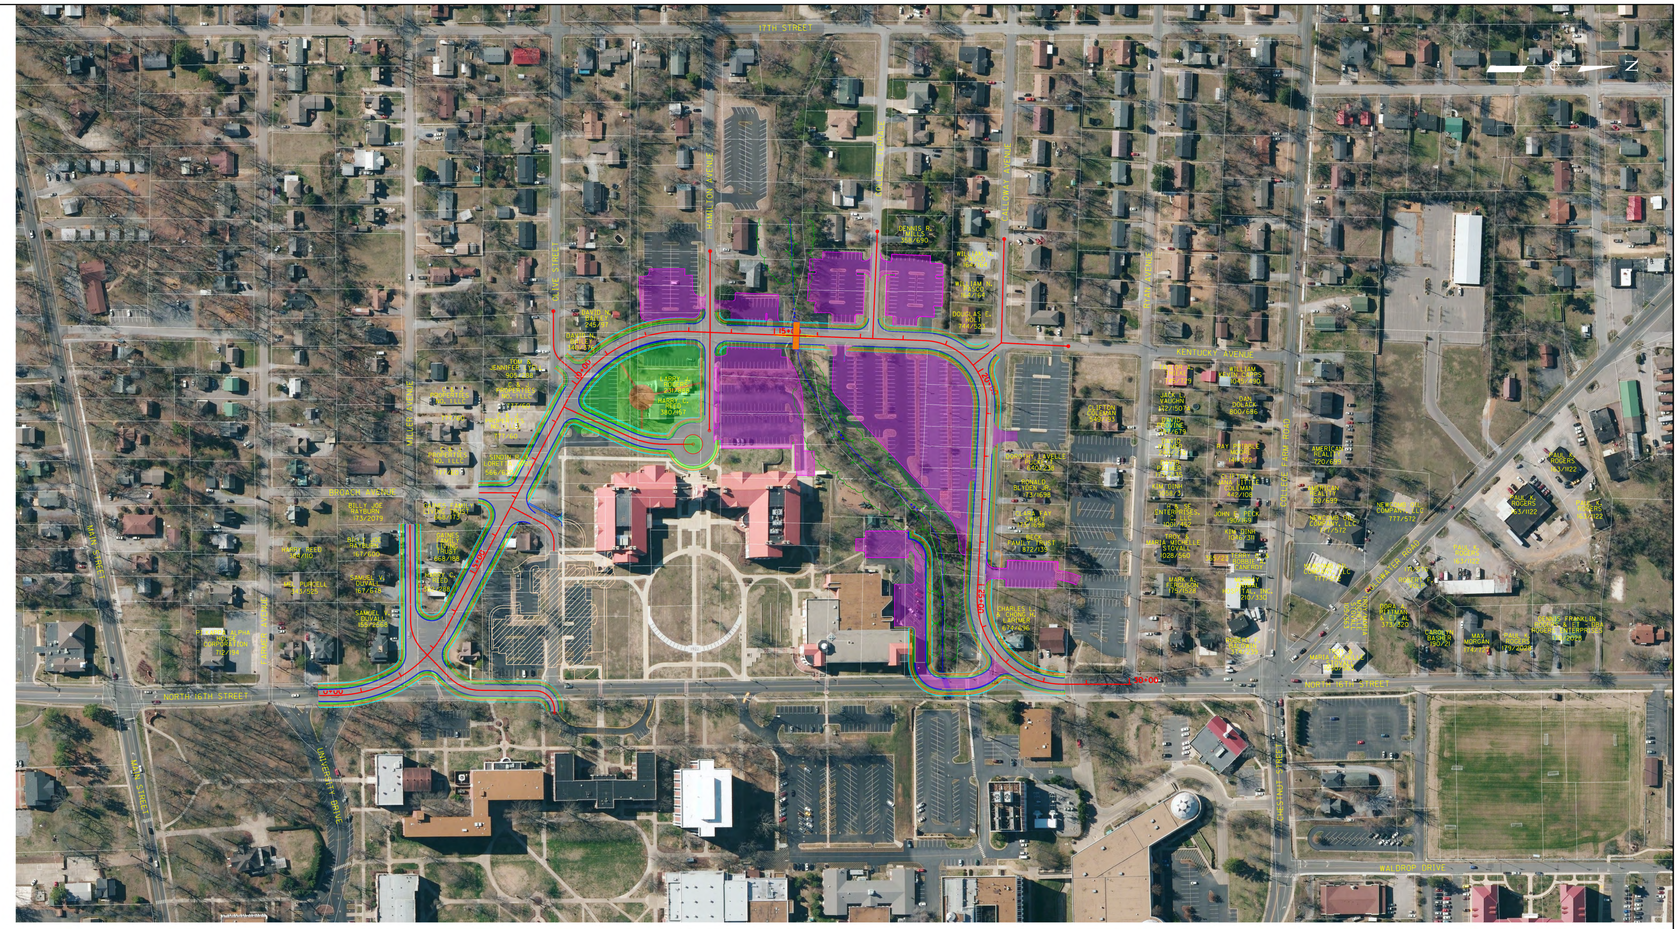

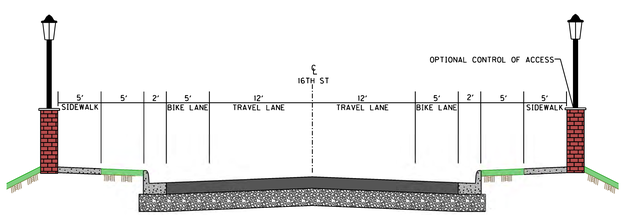

TYPICAL SECTION
RELOCATED NORTH 16TH STREET
LOOKING NORTH

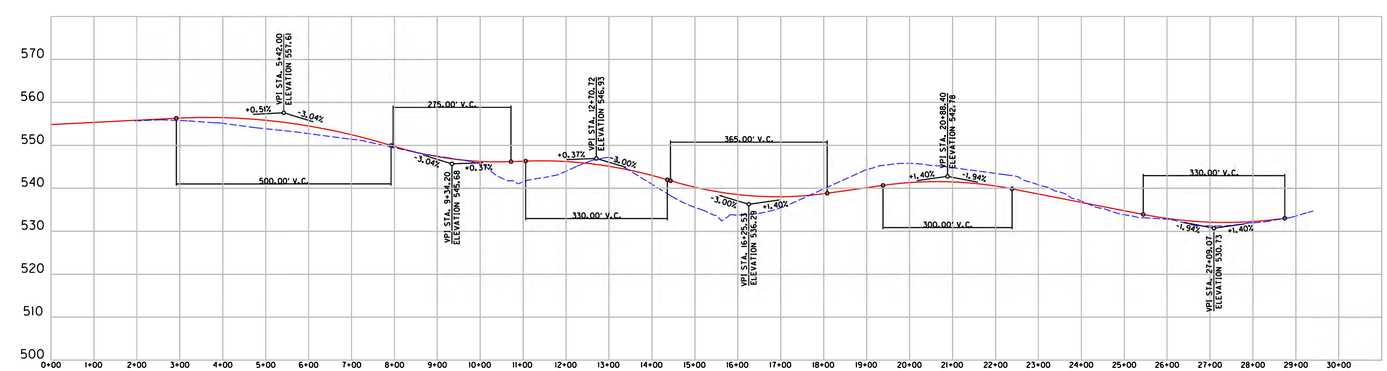

PROFILE RELOCATED NORTH 16TH STREET
LOOKING WEST

BFW BACON | FARMER | WORKMAN ENGINEERING & TESTING, INC.
Stantec
GRAPHIC SCALE IN FEET

ALTERNATE #2
MINI BY-PASS
(MSU MASTER PLAN)

ALTERNATE #2
MINI BY-PASS
(MSU MASTER PLAN)
BFW BACON | FARMER | WORKMAN ENGINEERING & TESTING, INC.
Stantec
GRAPHIC SCALE IN FEET