# ALTERNATE 3

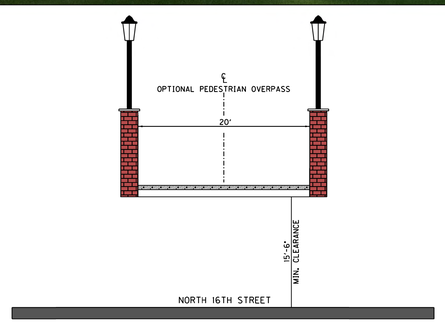


TYPICAL SECTION
OPTIONAL PEDESTRIAN OVERPASS
AT HAMILTON AVENUE

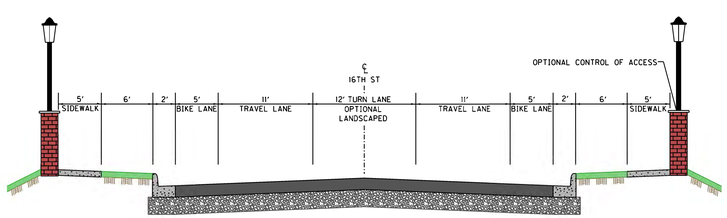


TYPICAL SECTION
RELOCATED NORTH 16TH STREET

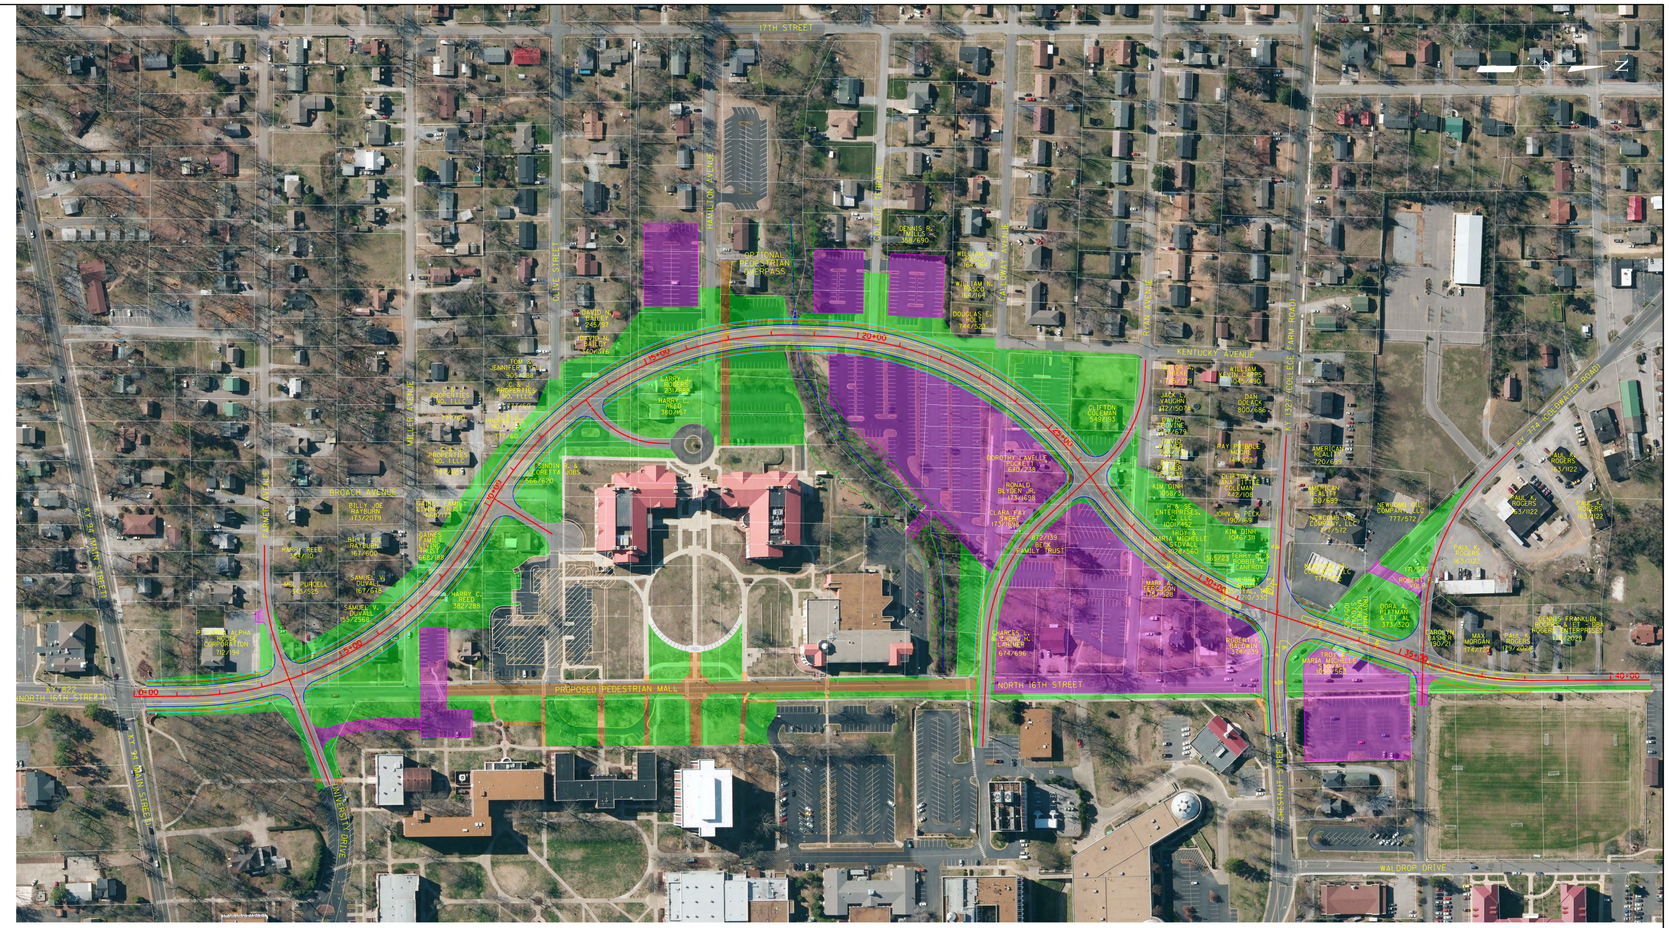


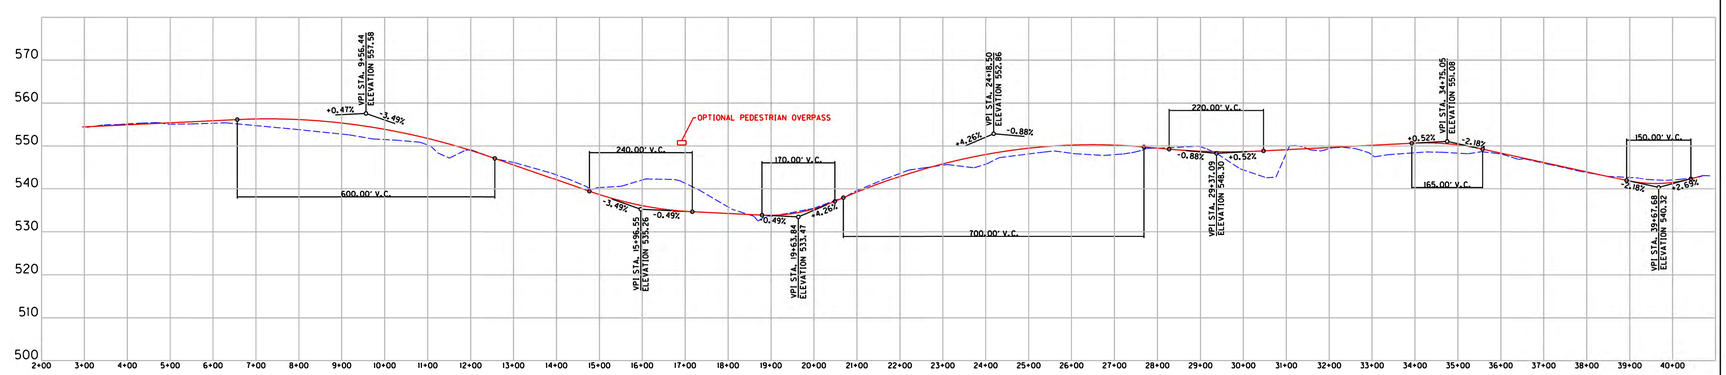


PROFILE RELOCATED NORTH 16TH STREET
LOOKING WEST

BFW BACON | FARMER | WORKMAN ENGINEERING & TESTING, INC.
Stantec
GRW engineering | architecture | geographic

ALTERNATE #3
RELOCATED 16TH STREET
WITH OPTIONAL PEDESTRIAN OVERPASS

0 100 200
GRAPHIC SCALE IN FEET

ALTERNATE #3
RELOCATED 16TH STREET
WITH OPTIONAL PEDESTRIAN OVERPASS

0 100 200
GRAPHIC SCALE IN FEET

BFW BACON | FARMER | WORKMAN ENGINEERING & TESTING, INC.
Stantec
GRW engineering | architecture | geographic